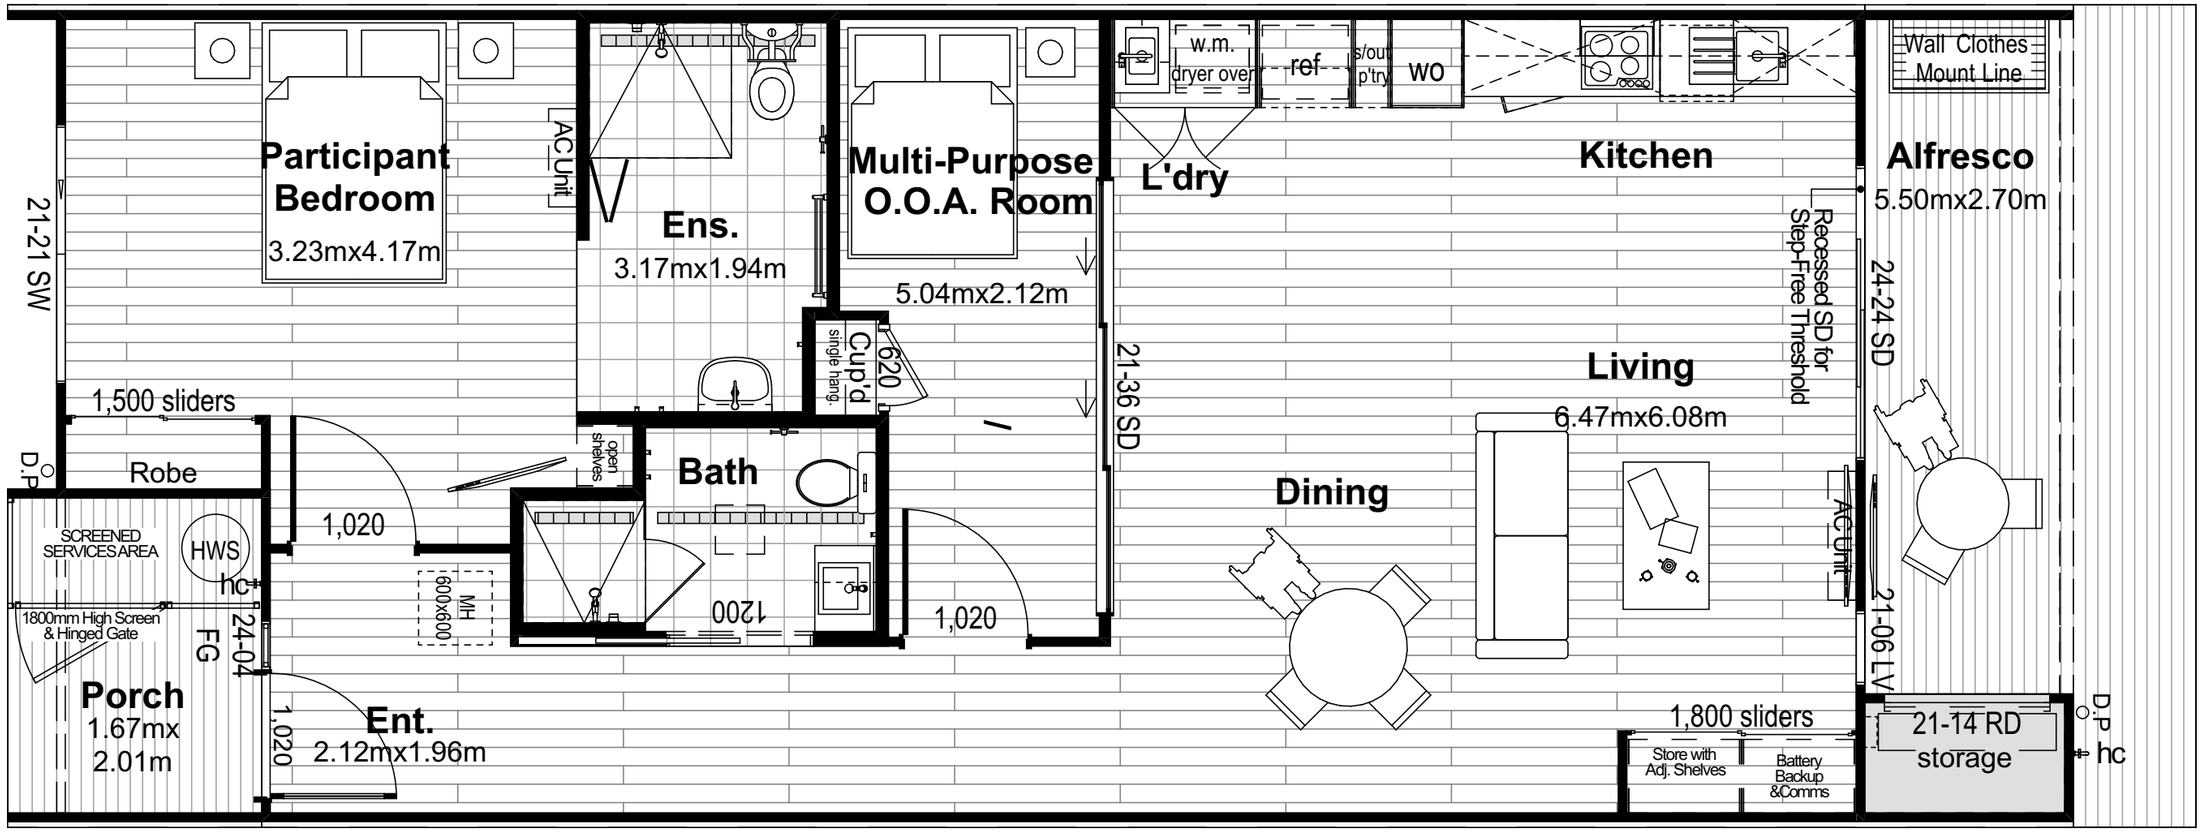

Typical Floor Layout

Scale 1:50 @ A3